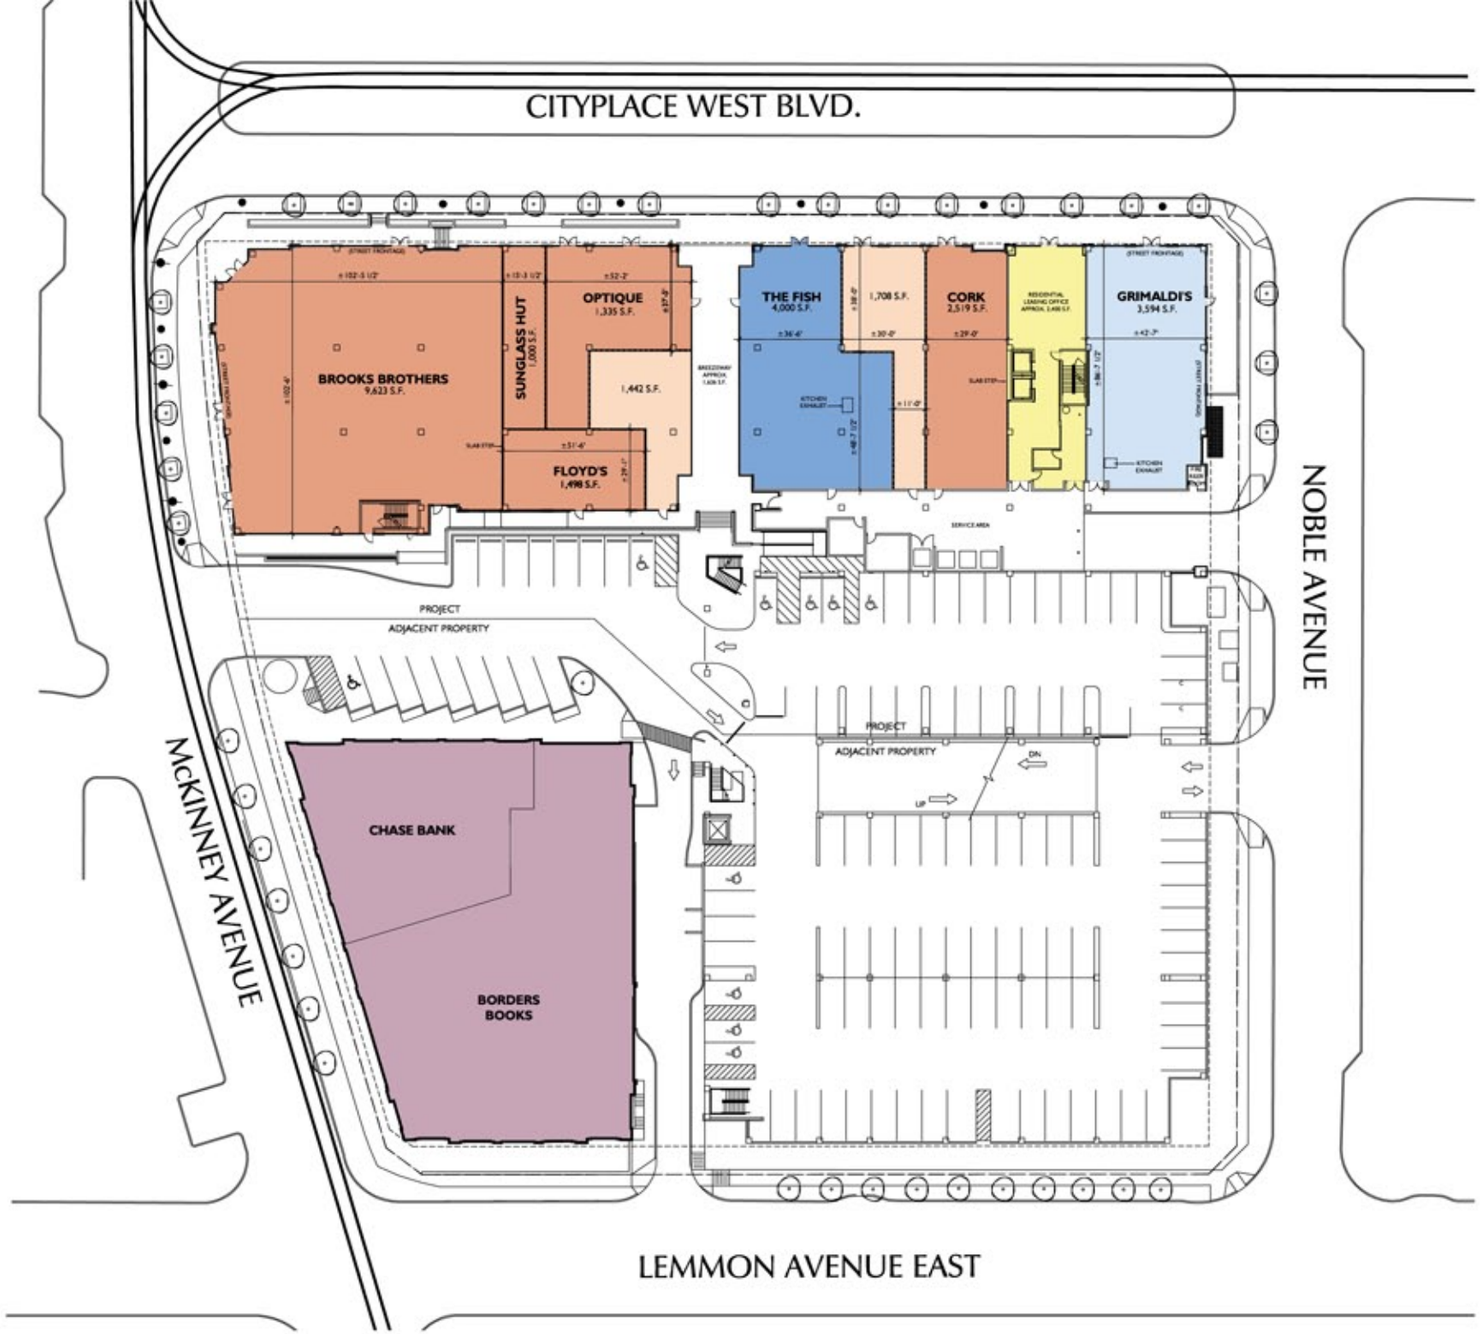

NOTE: ALL DIMENSIONS AND SQUARE FOOTAGES ARE APPROXIMATE.

3600 MCKINNEY AVE. - 3636 MCKINNEY AVE.

SCHEMATIC SITE PLAN
DALLAS, TEXAS
REVISED 05/17/07

Good Fulton & Farrell Architects

2808 Fairmount Street
Suite 300
Dallas, Texas 75201

214.303.1500/Tel
214.303.1512/Fax
www.gff.com

Job Number: 03075.01 File Name: [illegible] Date: 05.17.07 Drawn by: LMS